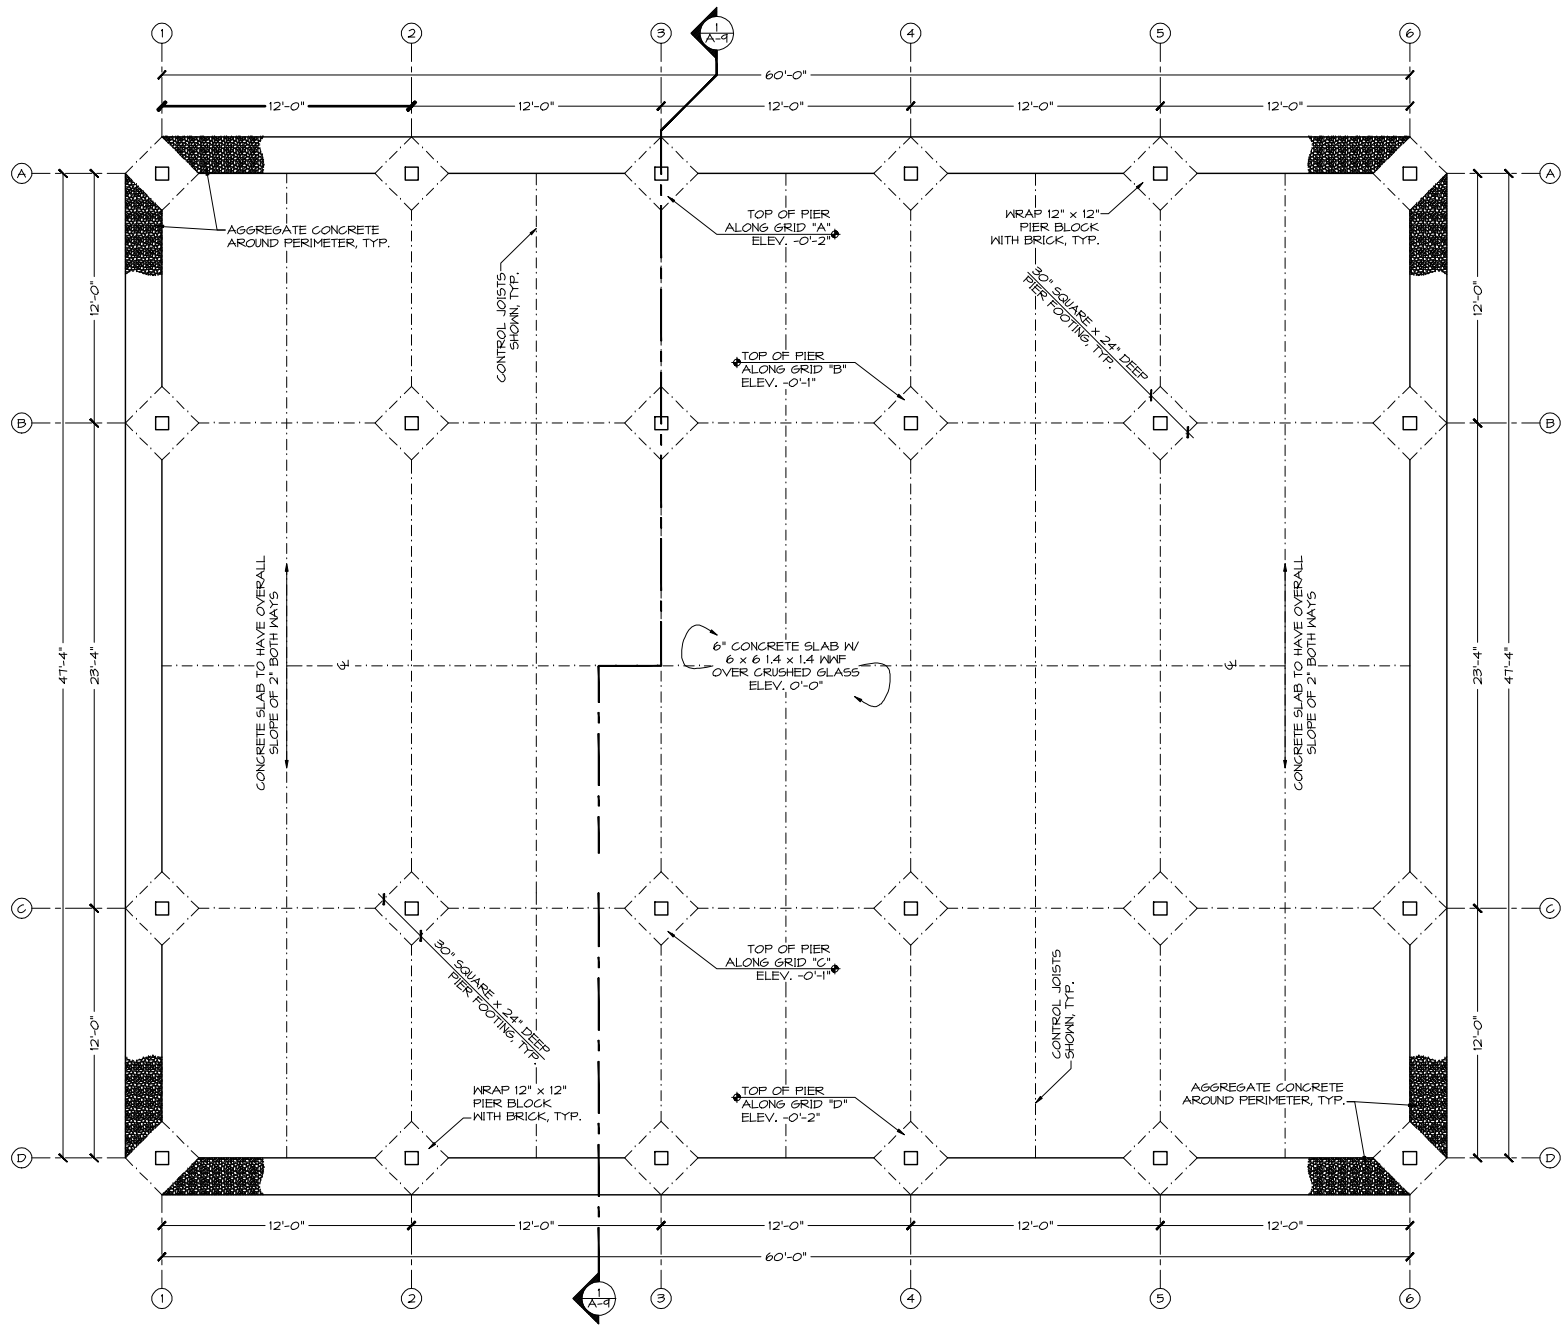

FOUNDATION PLAN

SCALE: 1/4" = 1'-0"

1/A-4

PROGRESS SET

LINEAGE ARCHITECTS
DRAWING UPON TRADITION

FIRM INFO:

Lineage Architects, P.C.
P.O. Box 991
610 Lee Highway, Suite 201
Verona, VA 24482

Phone: (540) 248-3771
Fax: (540) 248-1628
Email: info@lineagearch.com

NAME/SEAL:

PROJECT TITLE:
SCOTTSVILLE FARMERS MARKET

CLIENT'S INFO:
TOWN OF SCOTTSVILLE
SCOTTSVILLE, VA

NO.	REVISION/ISSUE	DATE

JOB NUMBER: 06035

DATE: 1 DECEMBER 2008

DRAWN BY: EEL

APPROVED BY: PZG

DRAWING DESCRIPTION:

DRAWING NUMBER: