


## BUILDING CROSS SECTION

SCALE: 1/4" = 1'-0"

1 / A-8

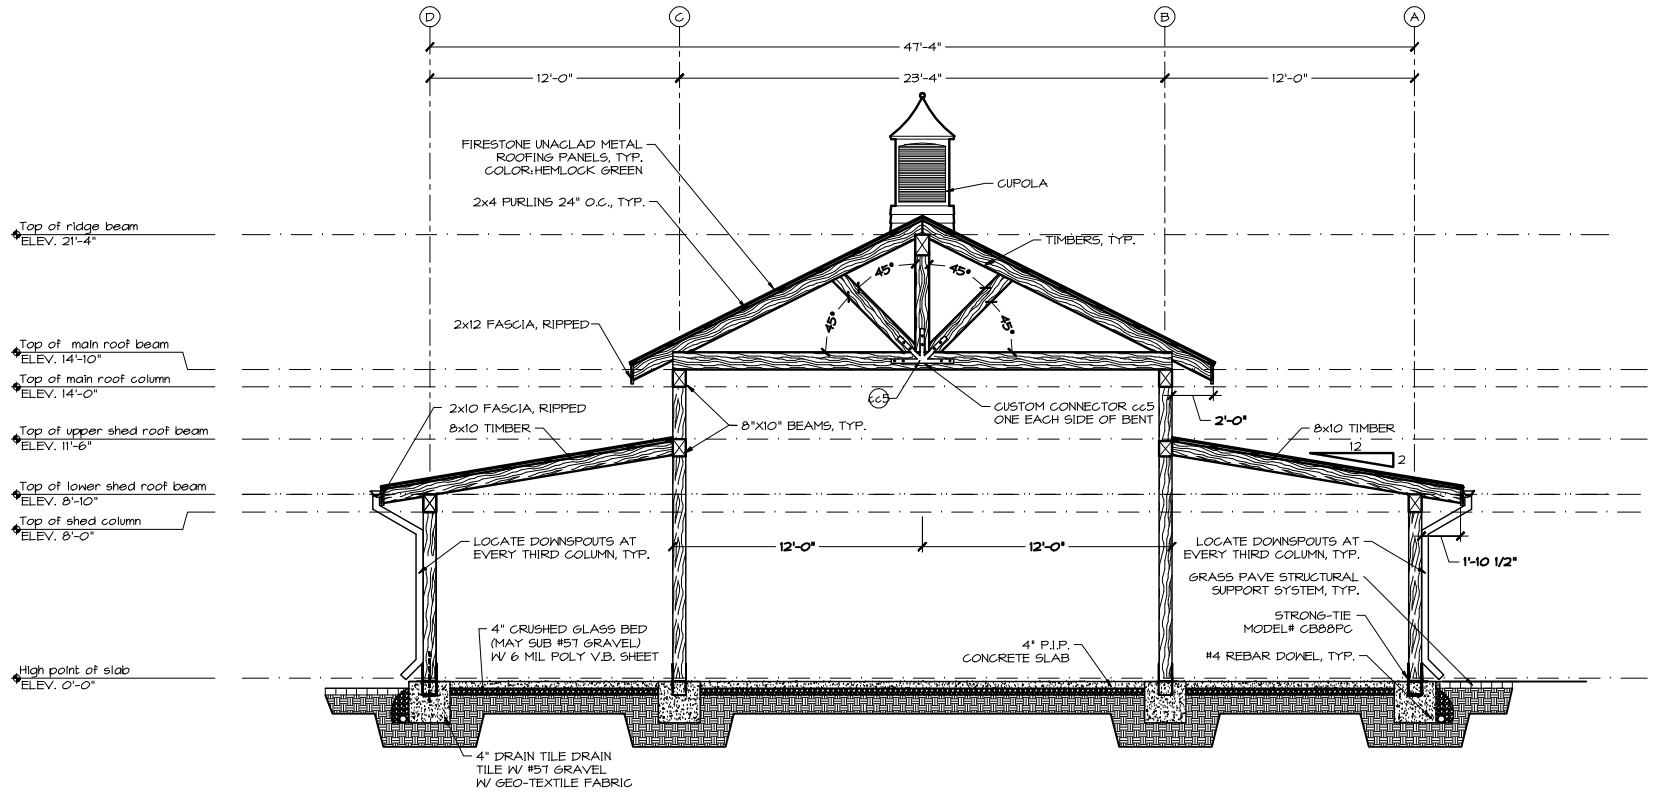


## LONGITUDINAL BUILDING SECTION

SCALE: 1/4" = 1'-0"

1 / A-8

# PROGRESS SET

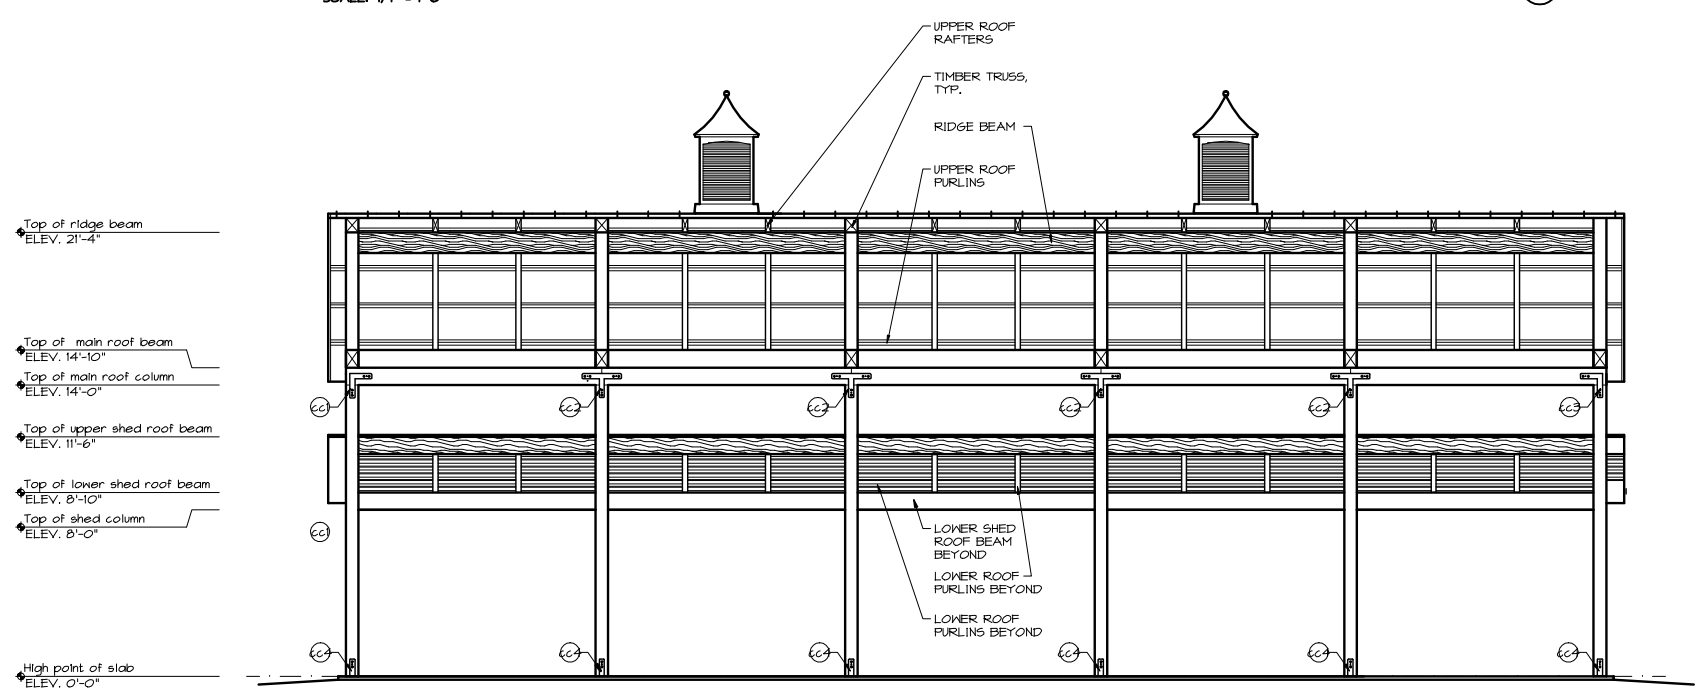LINEAGE ARCHITECTS
DRAWING UPON TRADITION


FIRM INFO:

Lineage Architects, P.C.
P.O. Box 991
610 Lee Highway, Suite 201
Verona, VA 24482

Phone: (540) 248-3771
Fax: (540) 248-1628
Email: info@lineagearch.com


NAME/SEAL:

PROJECT TITLE:
SCOTTSVILLE FARMERS MARKET

CLIENT'S INFO:
TOWN OF SCOTTSVILLE
SCOTTSVILLE, VA

| NO. | REVISION/ISSUE | DATE |
|---|---|---|
| | | |

JOB NUMBER: 03015

DATE: 1 DECEMBER 2003

DRAWN BY: RRL

APPROVED BY: TJG

DRAWING DESCRIPTION:

DRAWING NUMBER: